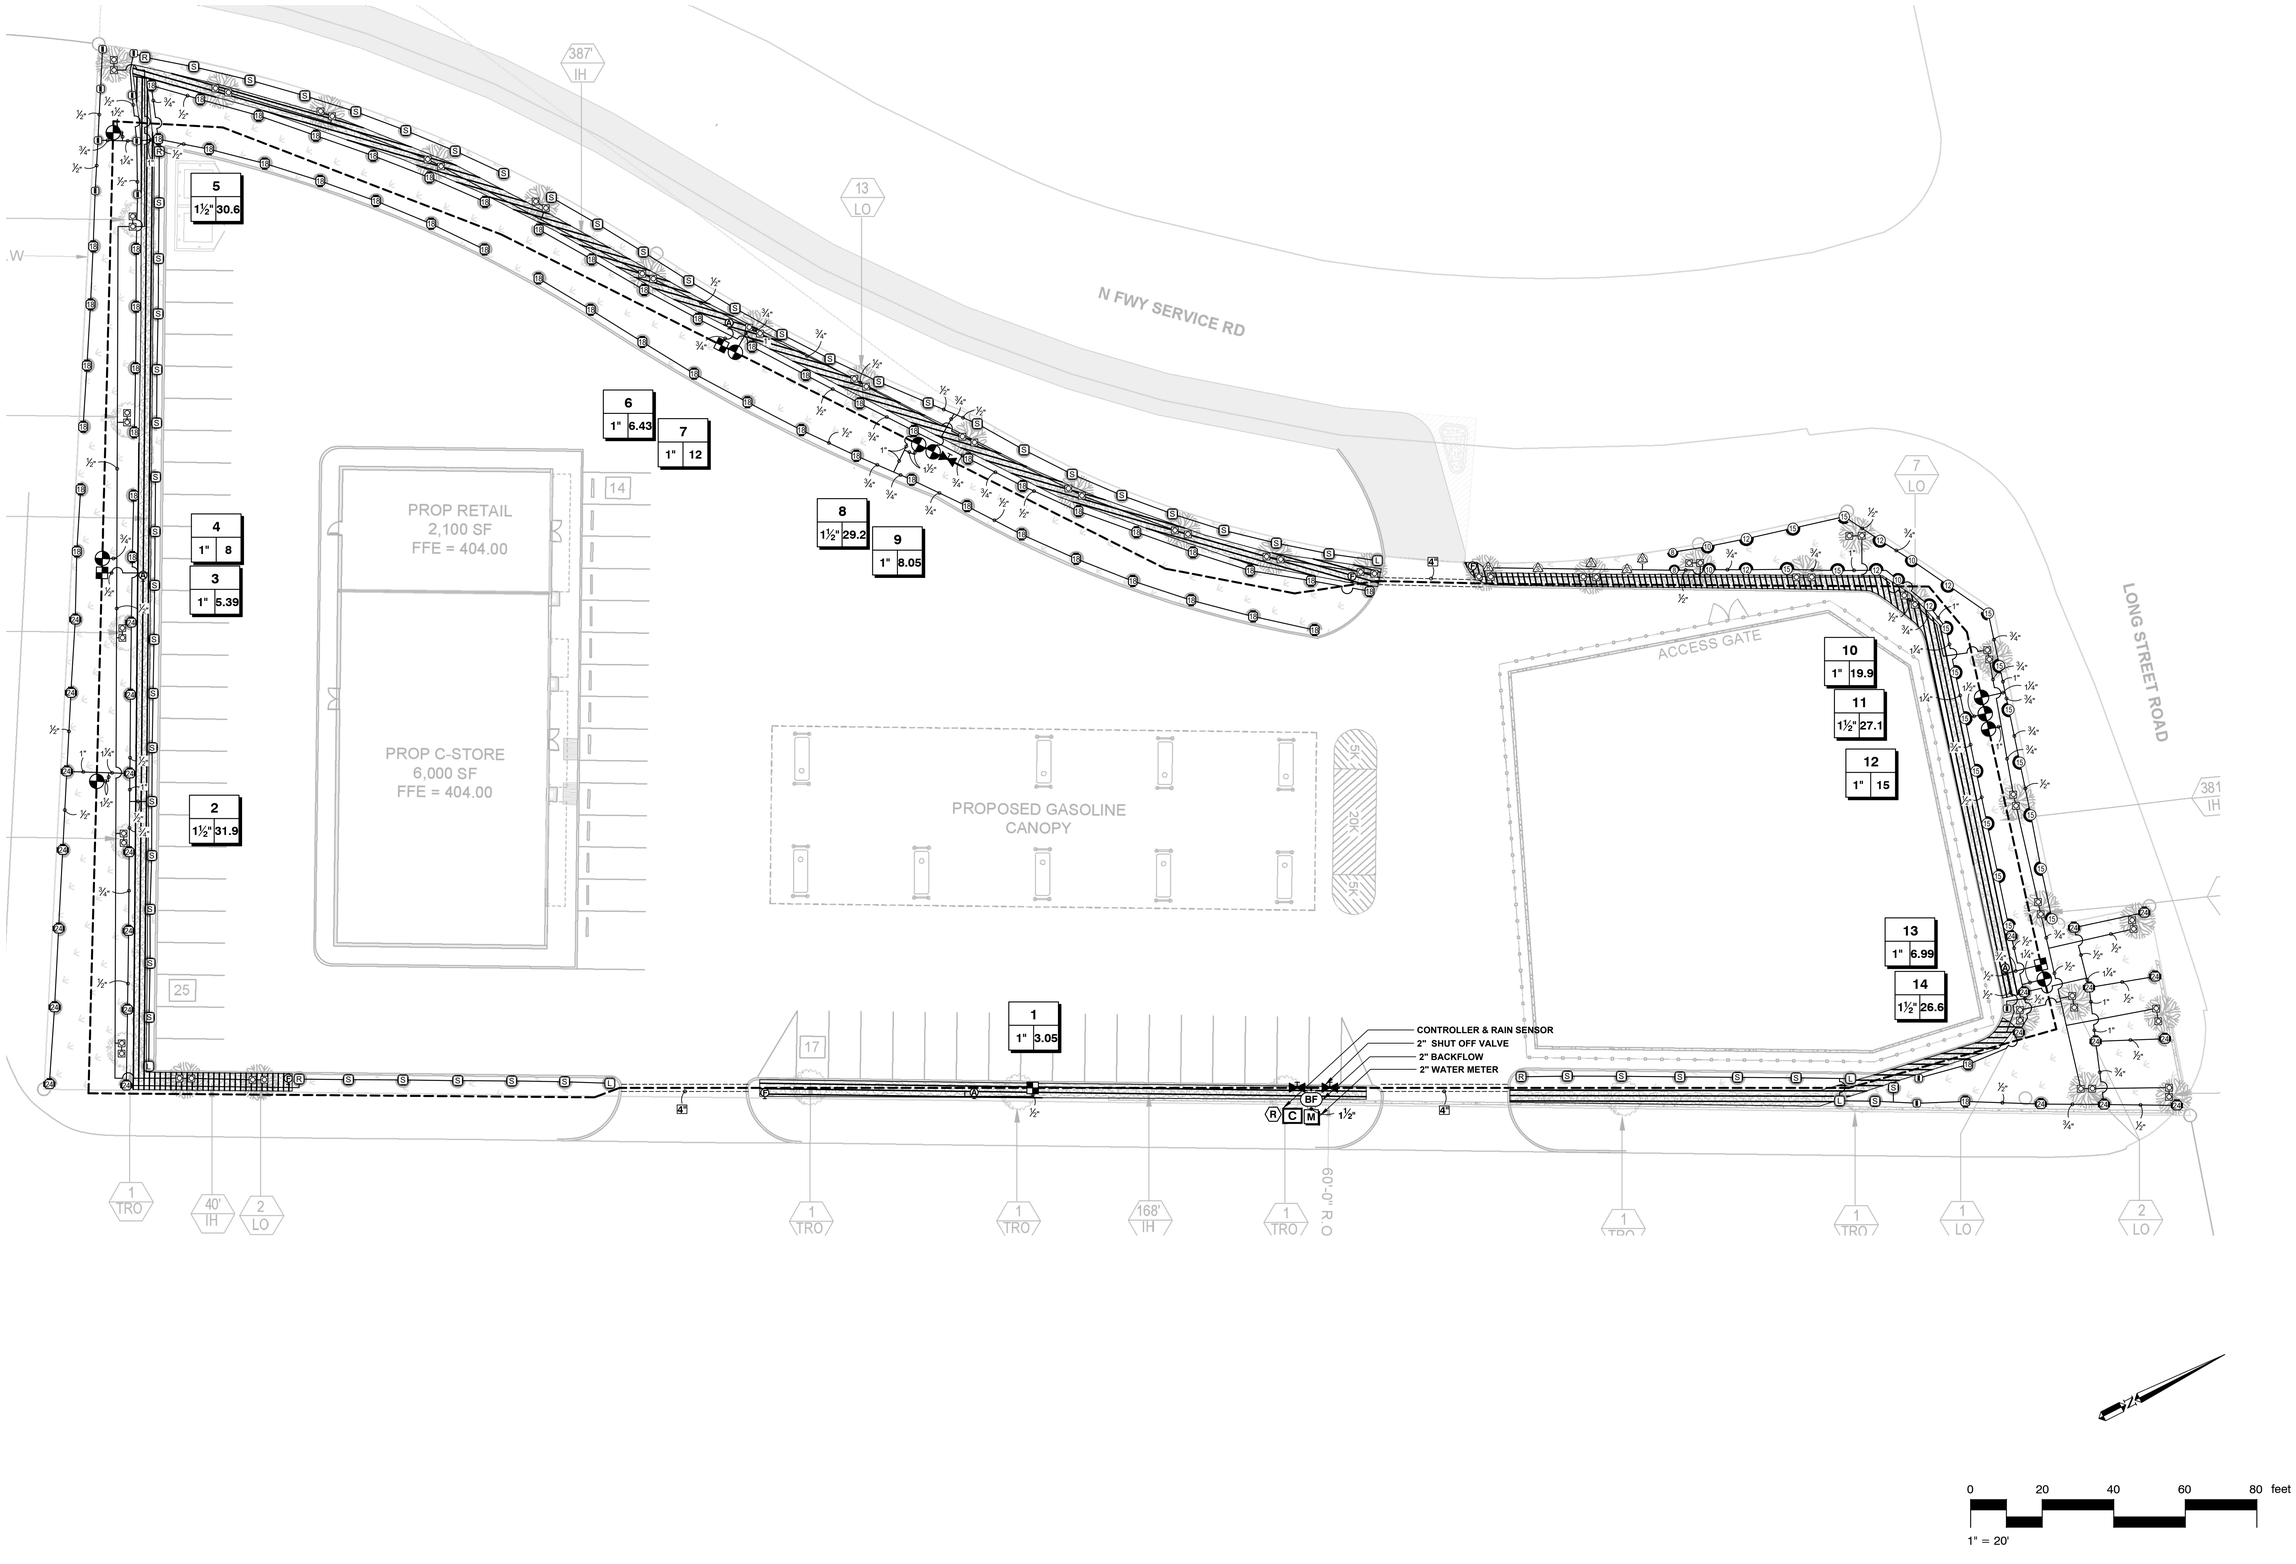

TEXAS IRRIGATION DESIGN & Lighting
281 341-0499

STATE OF TEXAS
CASEY L. REIMANN
14897
LICENSED IRRIGATOR

SHEET DESCRIPTION:
IRRIGATION DESIGN

Casey Reimann
10/28/2025

PROJECT:
EXPRESS MART #20
13410 INTERSTATE 45 N
WILLIS, TX 77378

REVISIONS:
None
11/07/2025

DATE:
10/28/2025

JOB NUMBER:
D1-10282025

DRAWN BY:

CHECKED BY:
CLR

SCALE:
1" = 20'

SHEET:
LI.00